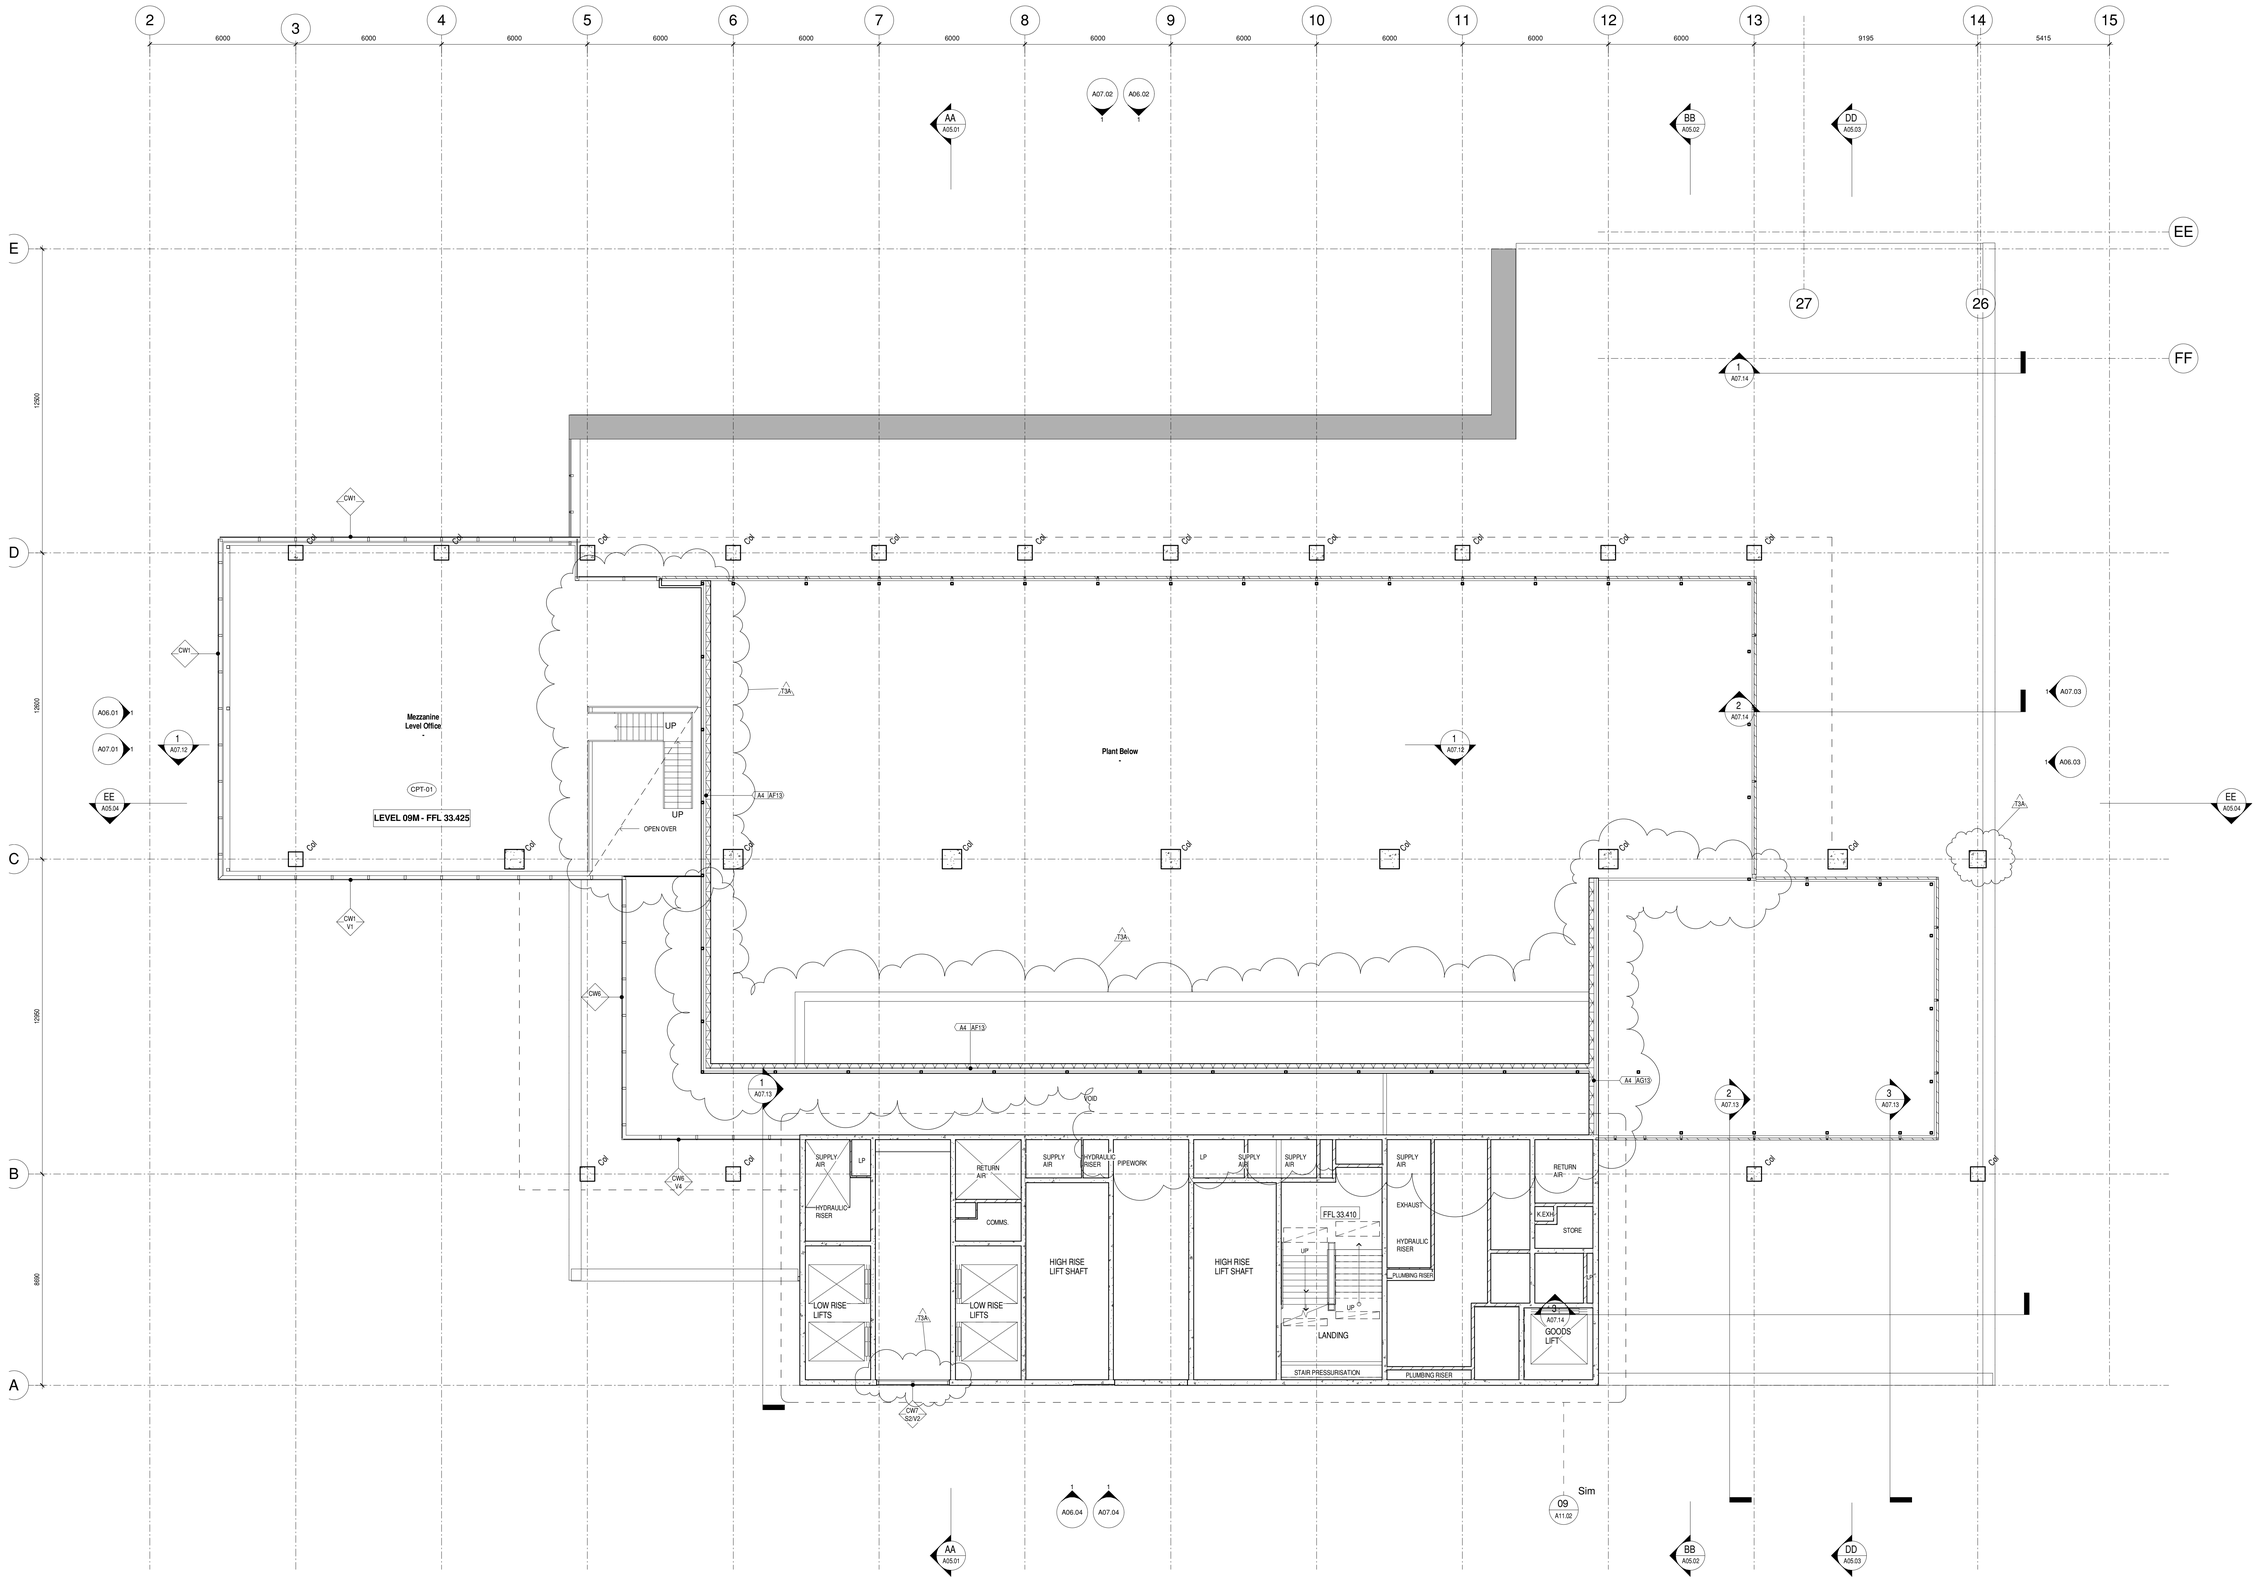

Mezzanine Level Office
LEVEL 09M - FFL 33.425
Plant Below
OPEN OVER
UP
LOW RISE LIFTS
HIGH RISE LIFT SHAFT
LANDING
STAIR PRESSURISATION
PLUMBING RISER
GOODS LIFT
STORE
FFL 33.410