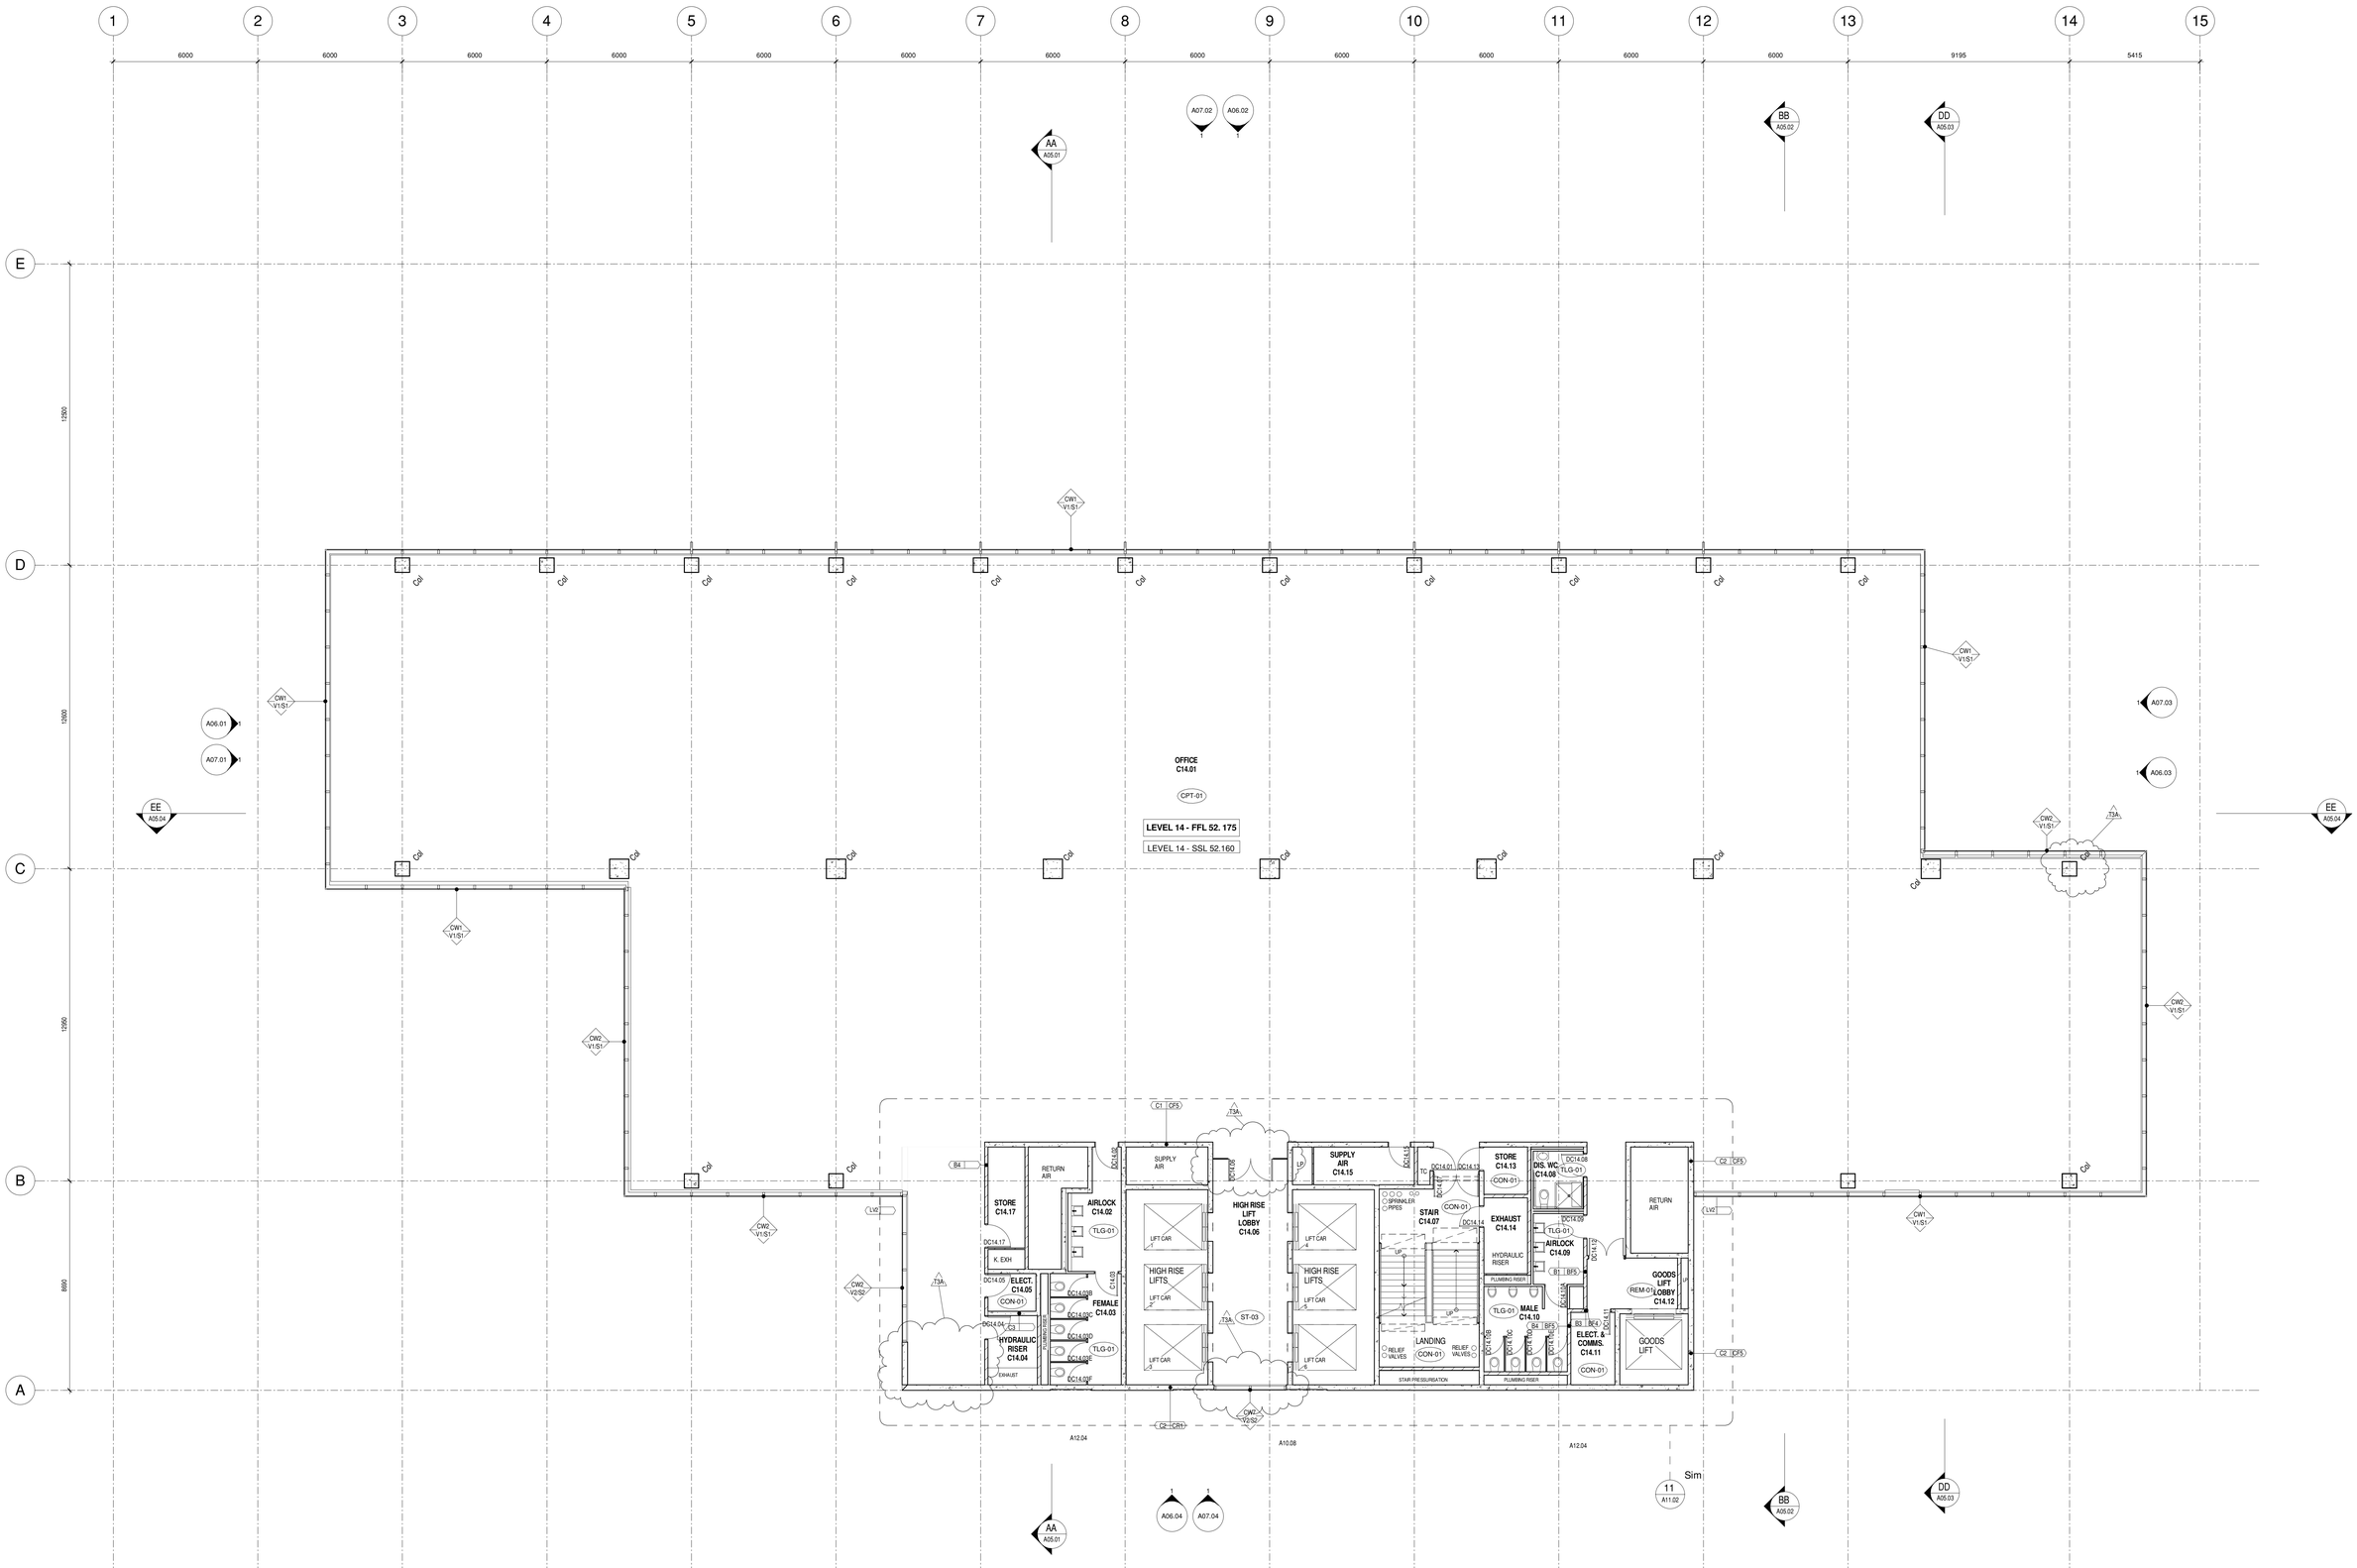

OFFICE
C14.01
CPT-01
LEVEL 14 - FFL 52.175
LEVEL 14 - SSL 52.160
STORE
C14.17
RETURN AIR
AIRLOCK
C14.02
SUPPLY AIR
HIGH RISE LIFT LOBBY
C14.06
SUPPLY AIR
C14.15
STAIR
C14.07
STORE
C14.13
DIS. WC
C14.08
EXHAUST
C14.14
AIRLOCK
C14.09
MALE
C14.10
ELECT. & COMMS.
C14.11
GOODS LIFT LOBBY
C14.12
GOODS LIFT
ELECT.
C14.05
FEMALE
C14.03
HYDRAULIC RISER
C14.04
HIGH RISE LIFTS
LANDING
STAIR PRESSURISATION
PLUMBING RISER
Sim