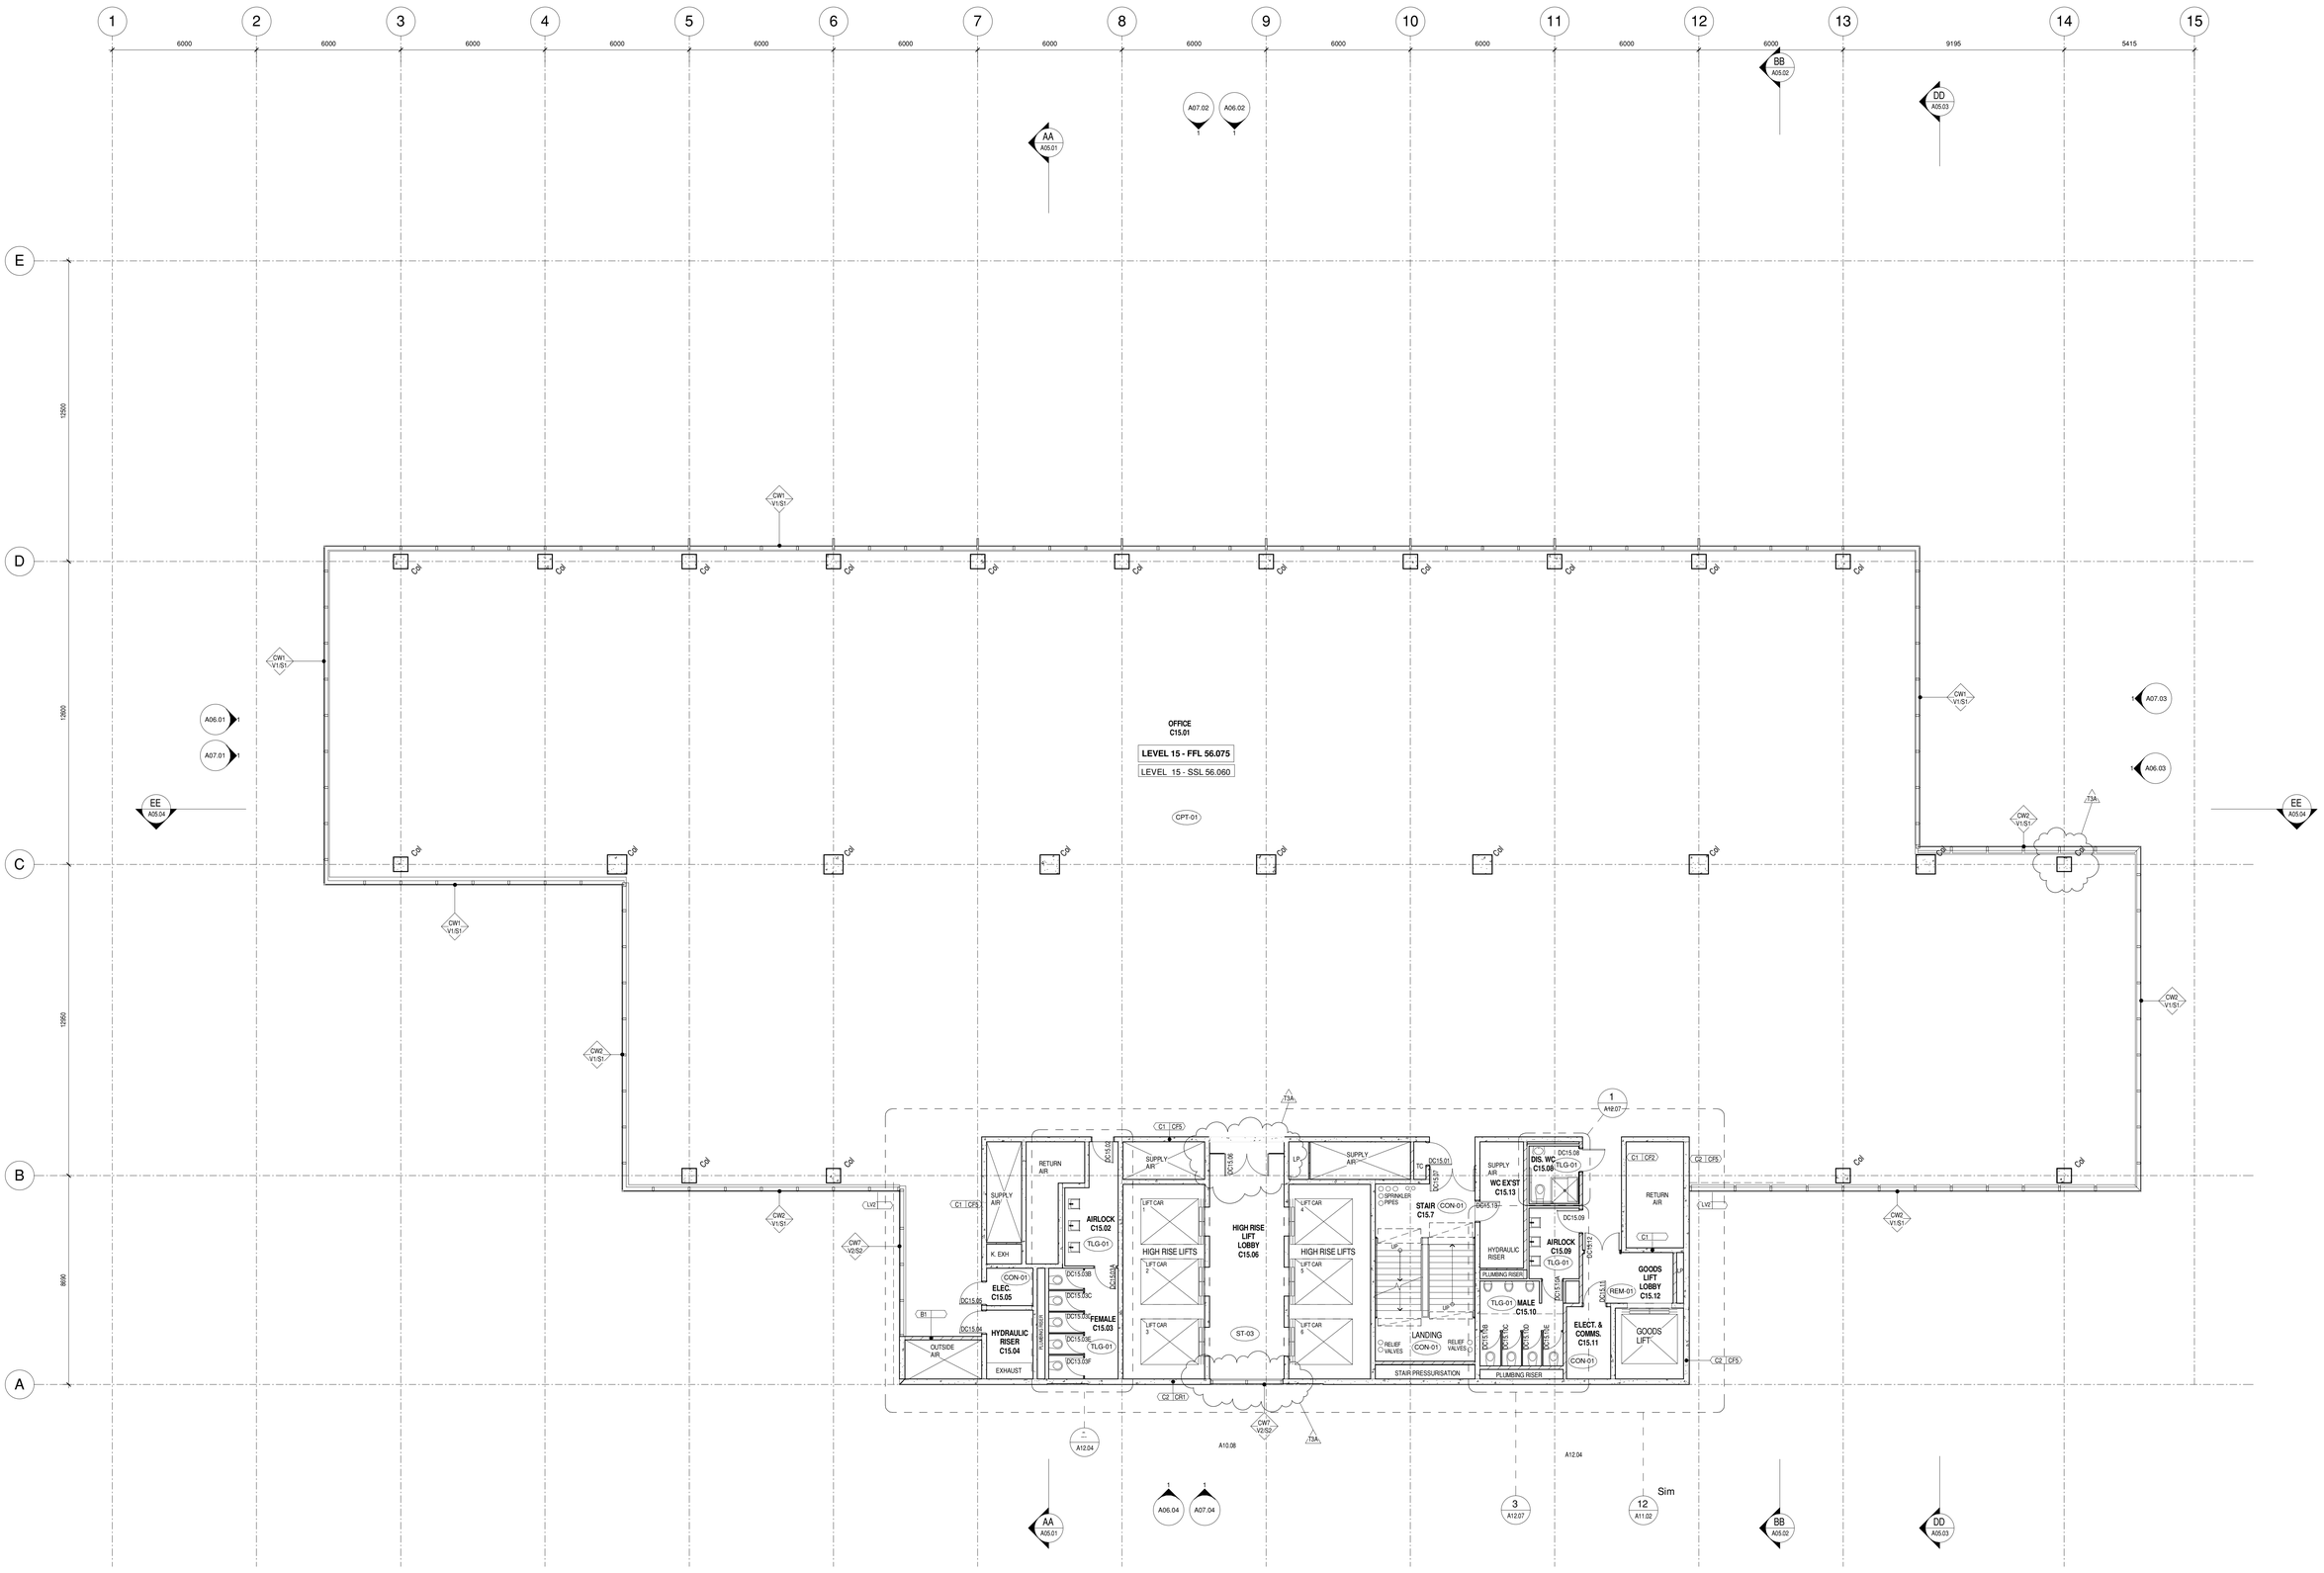

OFFICE
C15.01
LEVEL 15 - FFL 56.075
LEVEL 15 - SSL 56.060
CPT-01
HIGH RISE LIFT LOBBY C15.06
HIGH RISE LIFTS
STAIR C15.7
LANDING
STAIR PRESSURISATION
WC EX'ST C15.13
DIS. WC C15.08
AIRLOCK C15.02
AIRLOCK C15.09
MALE C15.10
ELECT. & COMMS. C15.11
GOODS LIFT LOBBY C15.12
GOODS LIFT
ELEC. C15.05
FEMALE C15.03
HYDRAULIC RISER C15.04
RETURN AIR
SUPPLY AIR
OUTSIDE AIR
EXHAUST
PLUMBING RISER
Sim