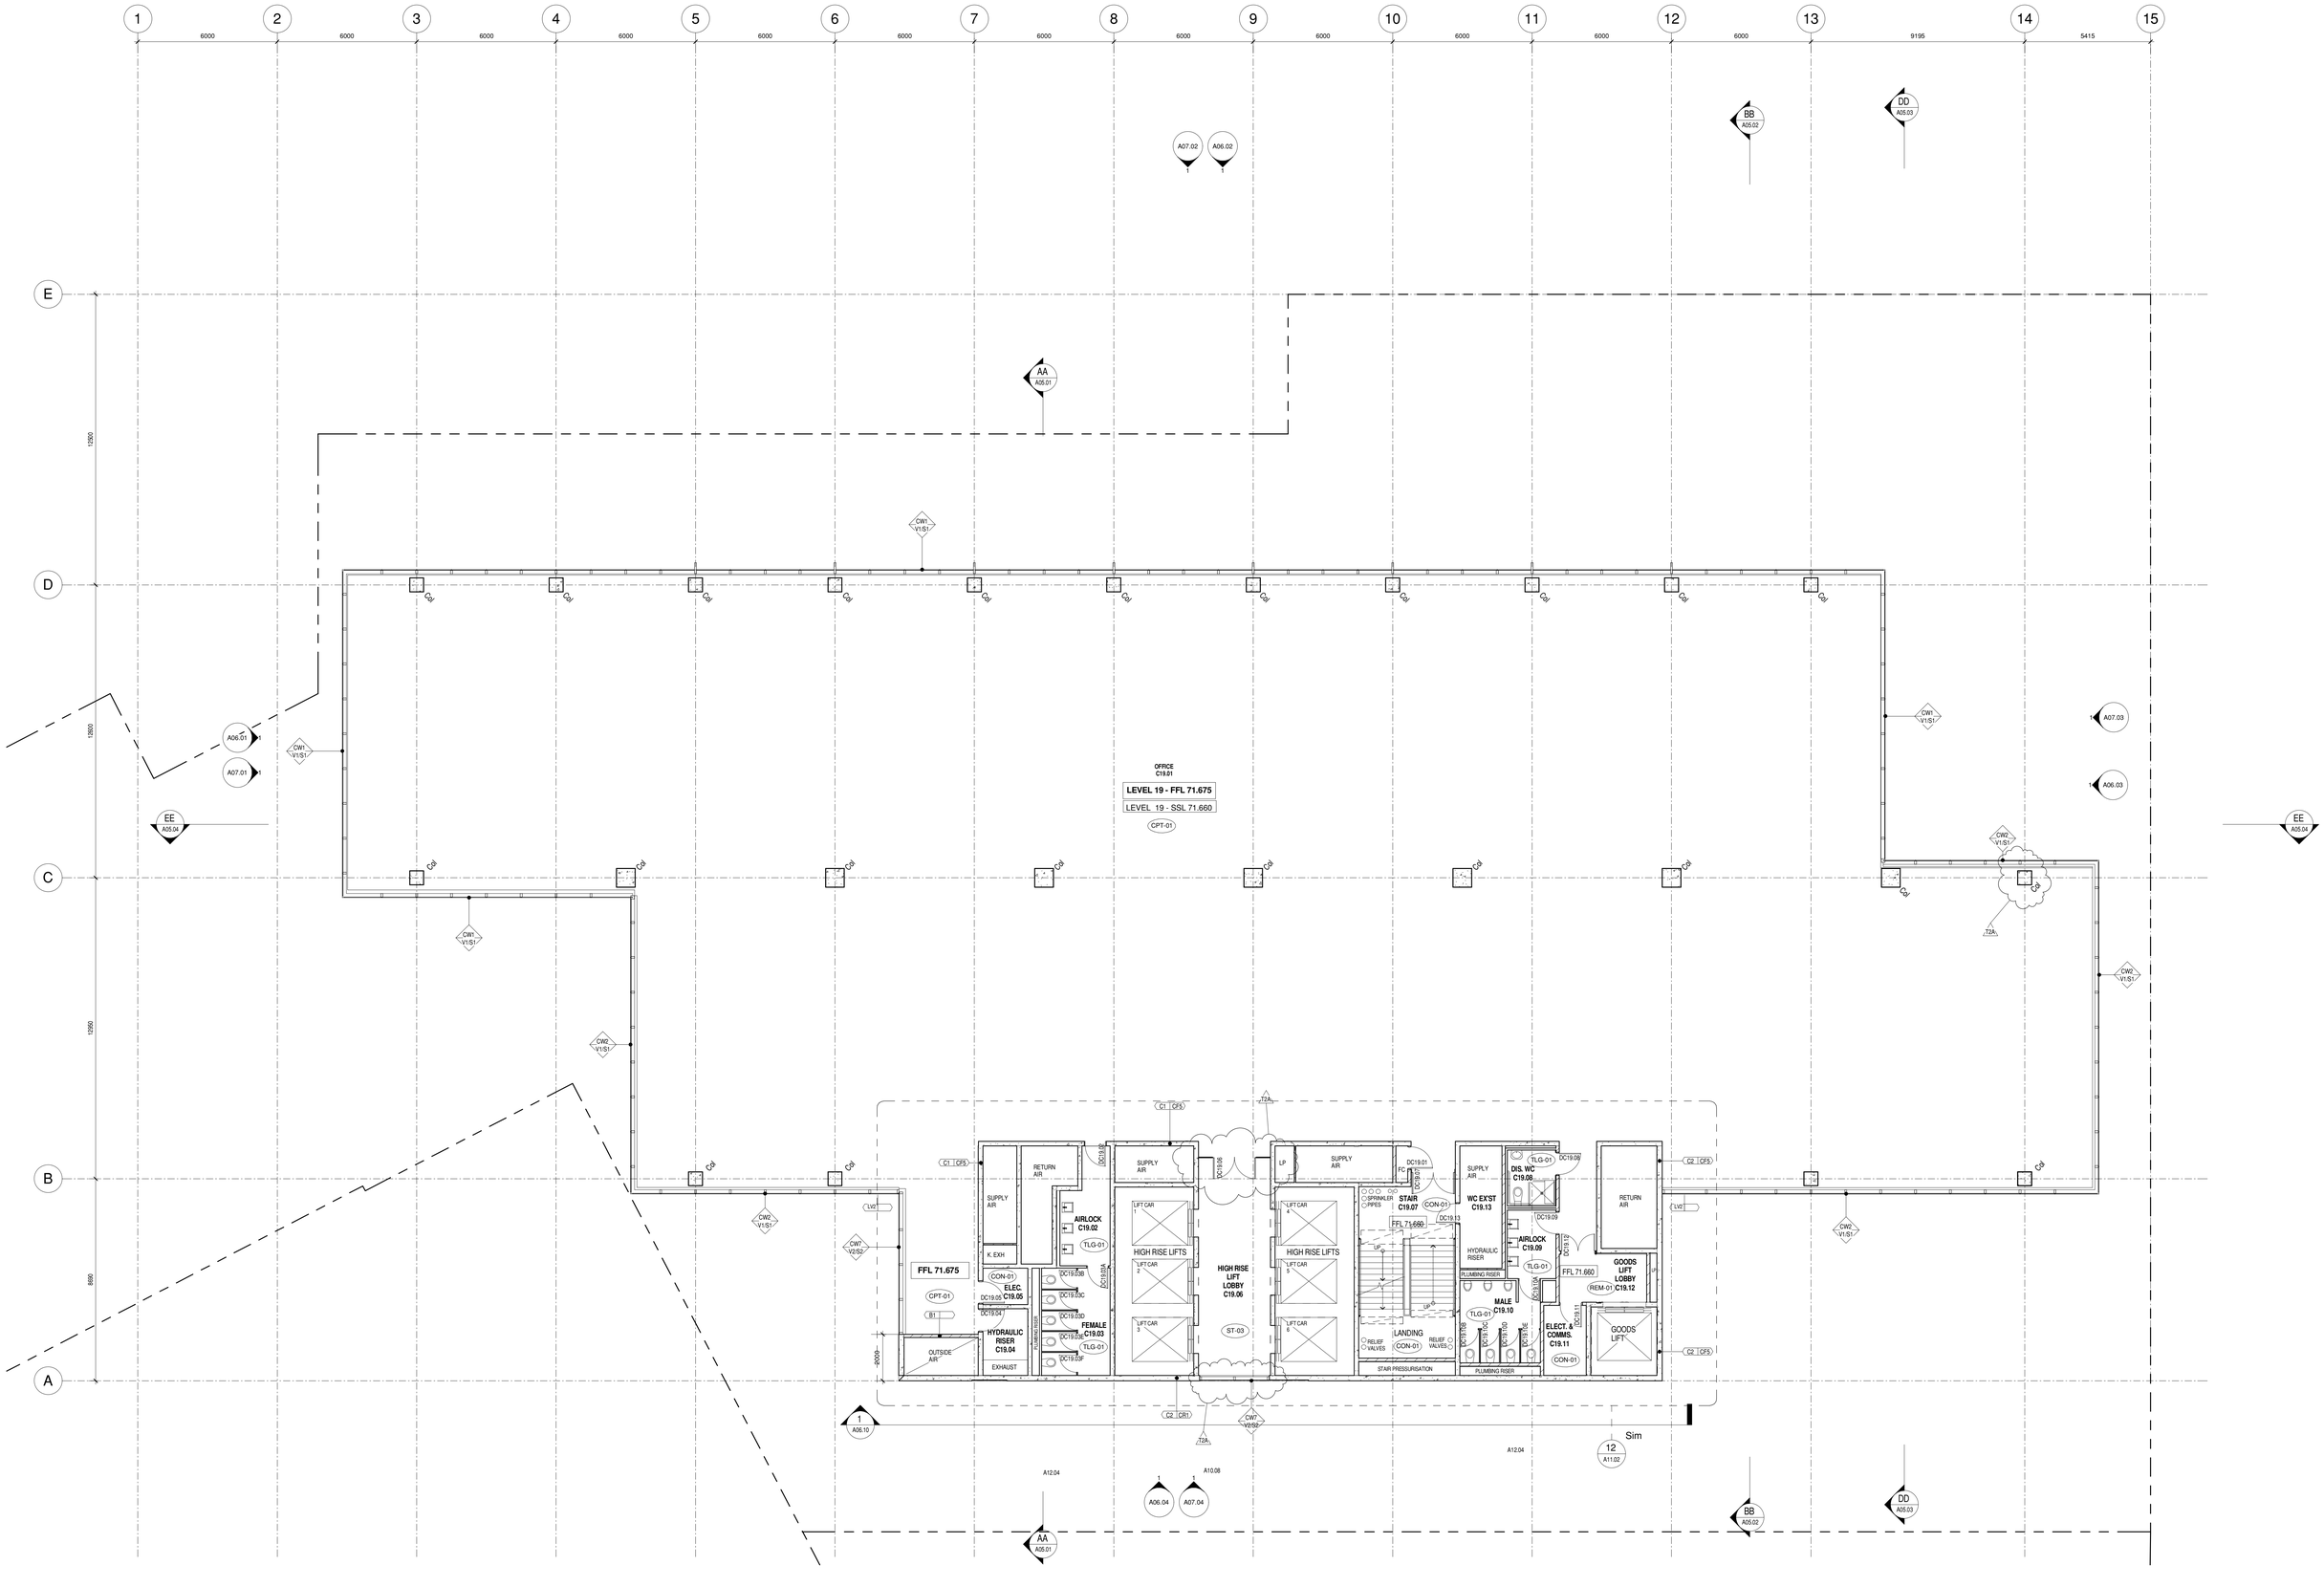

OFFICE
C19.01
LEVEL 19 - FFL 71.675
LEVEL 19 - SSL 71.660
CPT-01
FFL 71.675
SUPPLY AIR
RETURN AIR
AIRLOCK
C19.02
HIGH RISE LIFTS
HIGH RISE LIFT LOBBY
C19.06
ST-03
STAIR
C19.07
WC EXST
C19.13
DIS. WC
C19.08
AIRLOCK
C19.09
GOODS LIFT LOBBY
C19.12
ELEC.
C19.05
HYDRAULIC RISER
C19.04
FEMALE
C19.03
MALE
C19.10
ELECT. & COMMS.
C19.11
GOODS LIFT
LANDING
STAIR PRESSURISATION
PLUMBING RISER
OUTSIDE AIR
EXHAUST
K. EXH
Sim