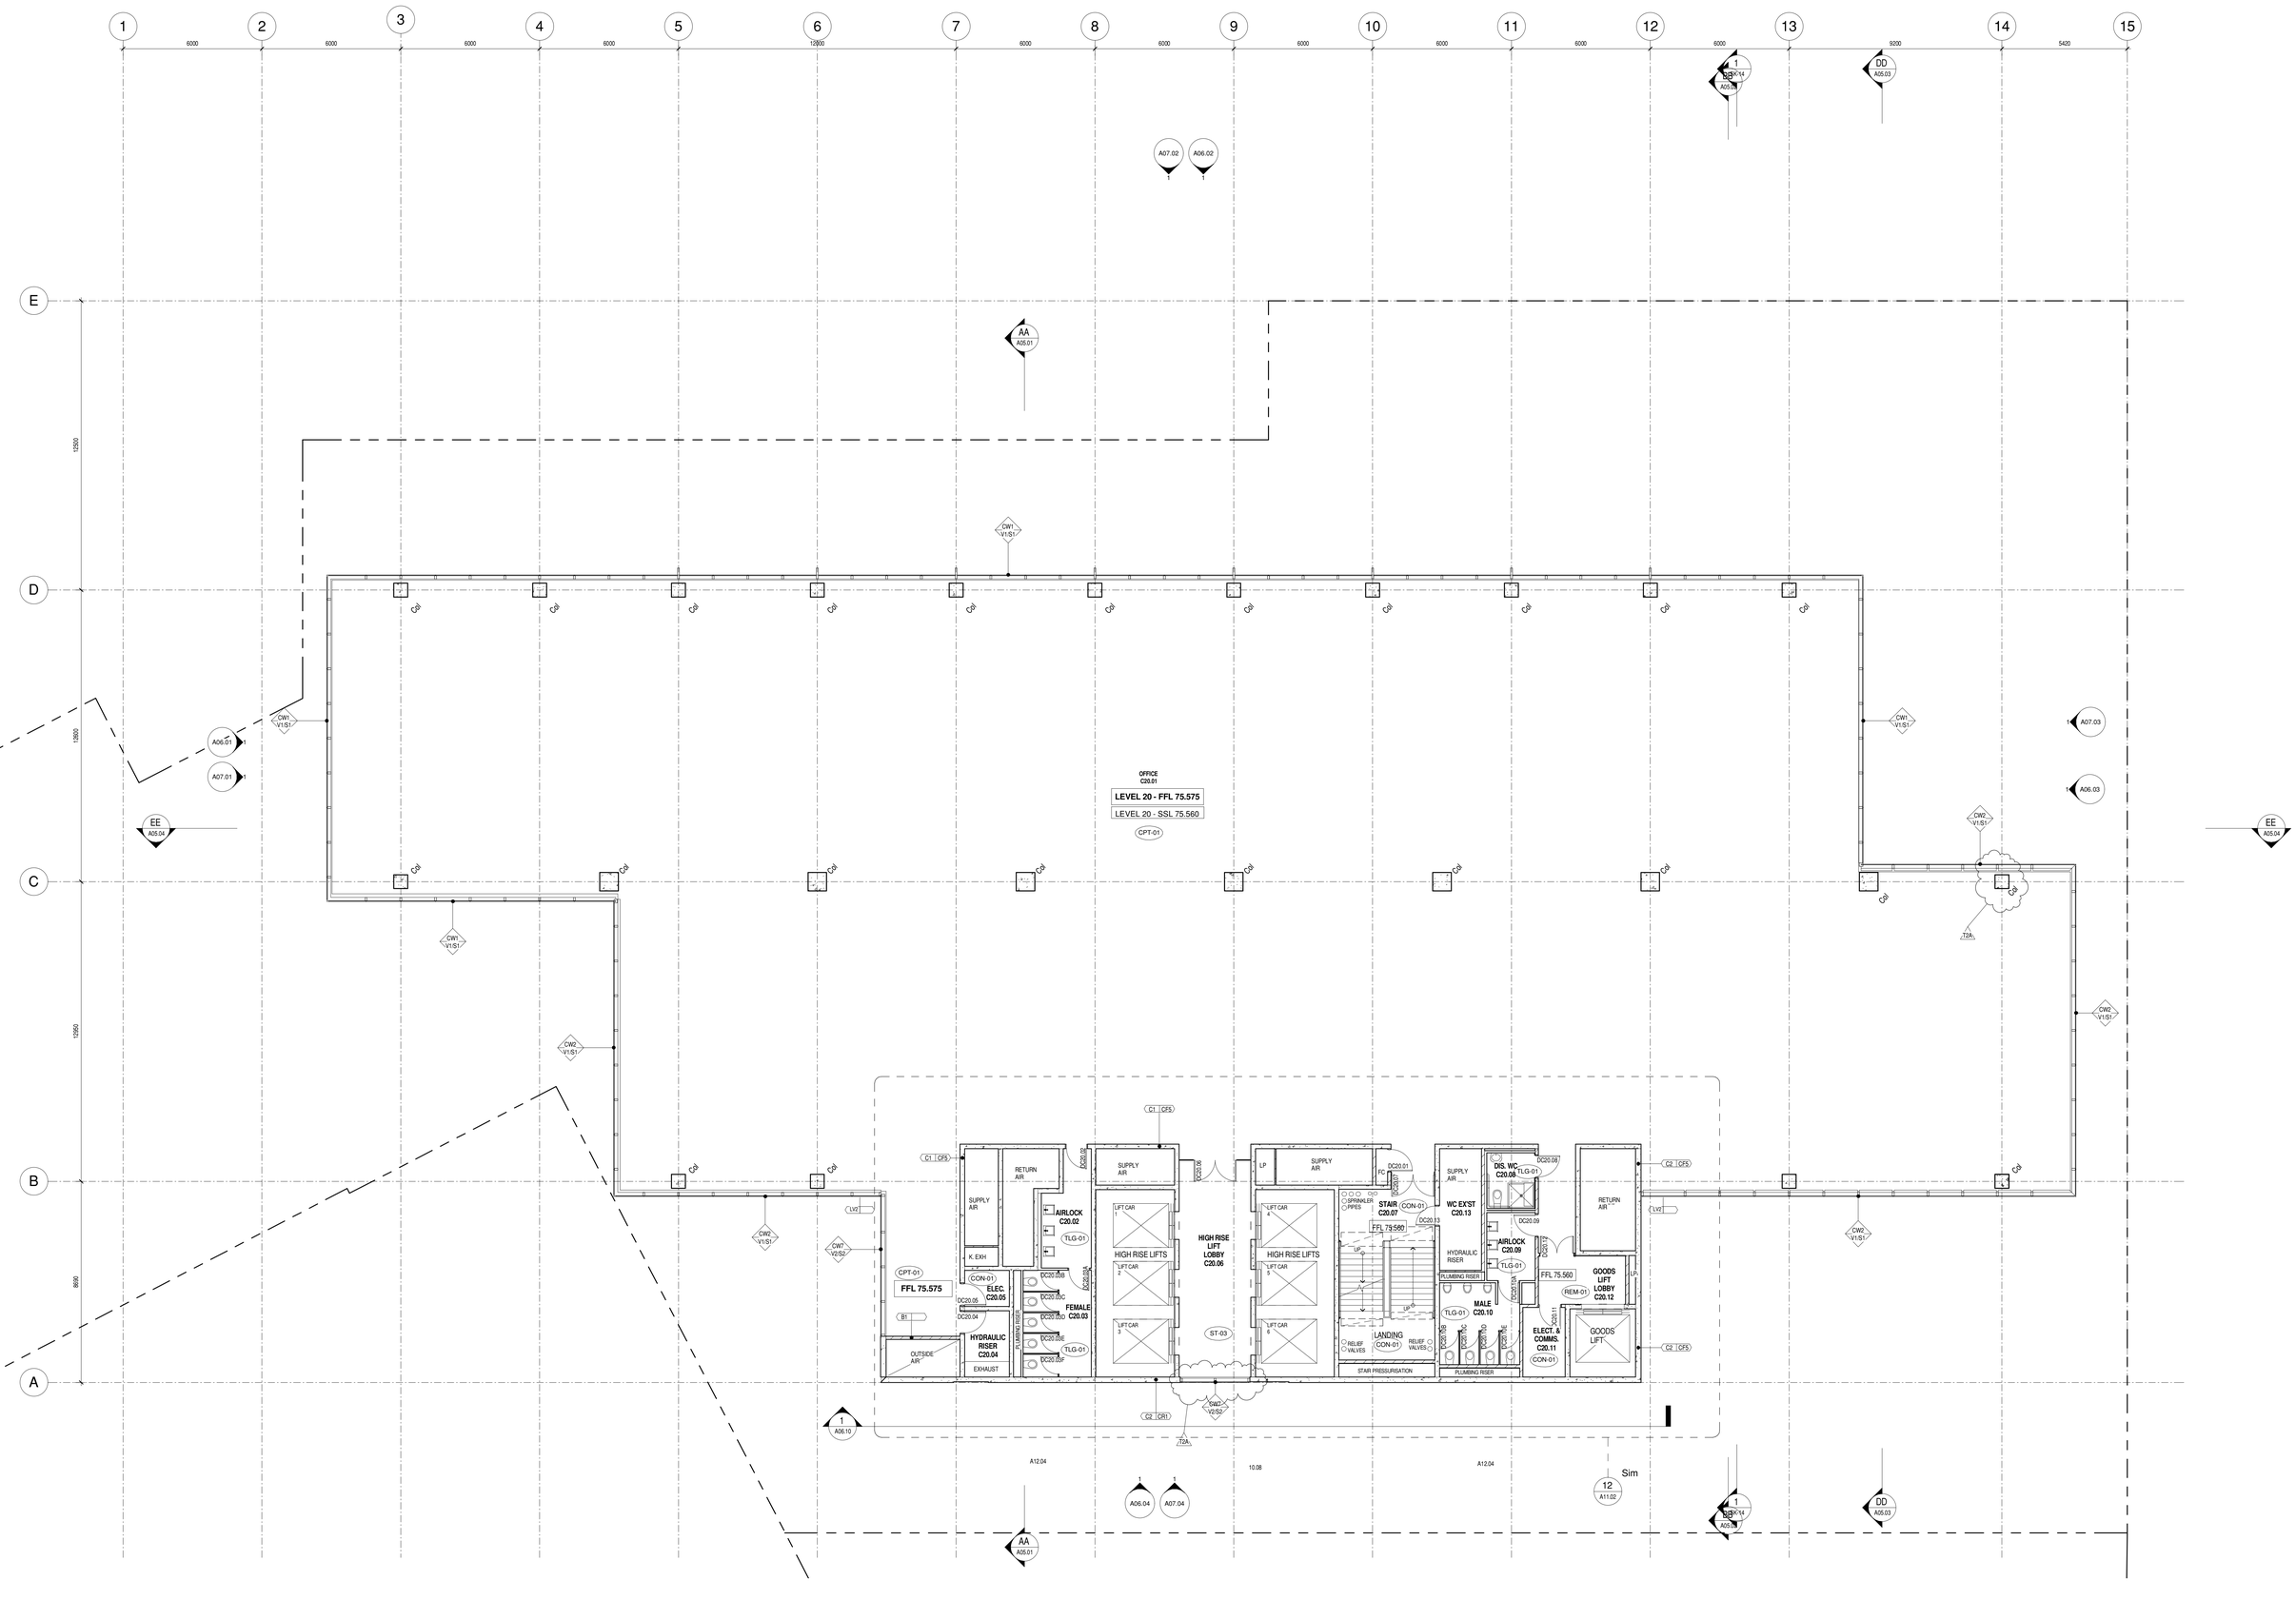

OFFICE
C20.01
LEVEL 20 - FFL 75.575
LEVEL 20 - SSL 75.560
CPT-01
FFL 75.575
HIGH RISE LIFTS
HIGH RISE LIFT LOBBY C20.06
STAIR C20.07
WC EX'ST C20.13
DIS. WC C20.08
AIRLOCK C20.02
AIRLOCK C20.09
ELEC. C20.05
FEMALE C20.03
MALE C20.10
HYDRAULIC RISER C20.04
GOODS LIFT LOBBY C20.12
ELECT. & COMMS. C20.11
GOODS LIFT
LANDING
STAIR PRESSURISATION
PLUMBING RISER
EXHAUST
OUTSIDE AIR
RETURN AIR
SUPPLY AIR
Col
Sim