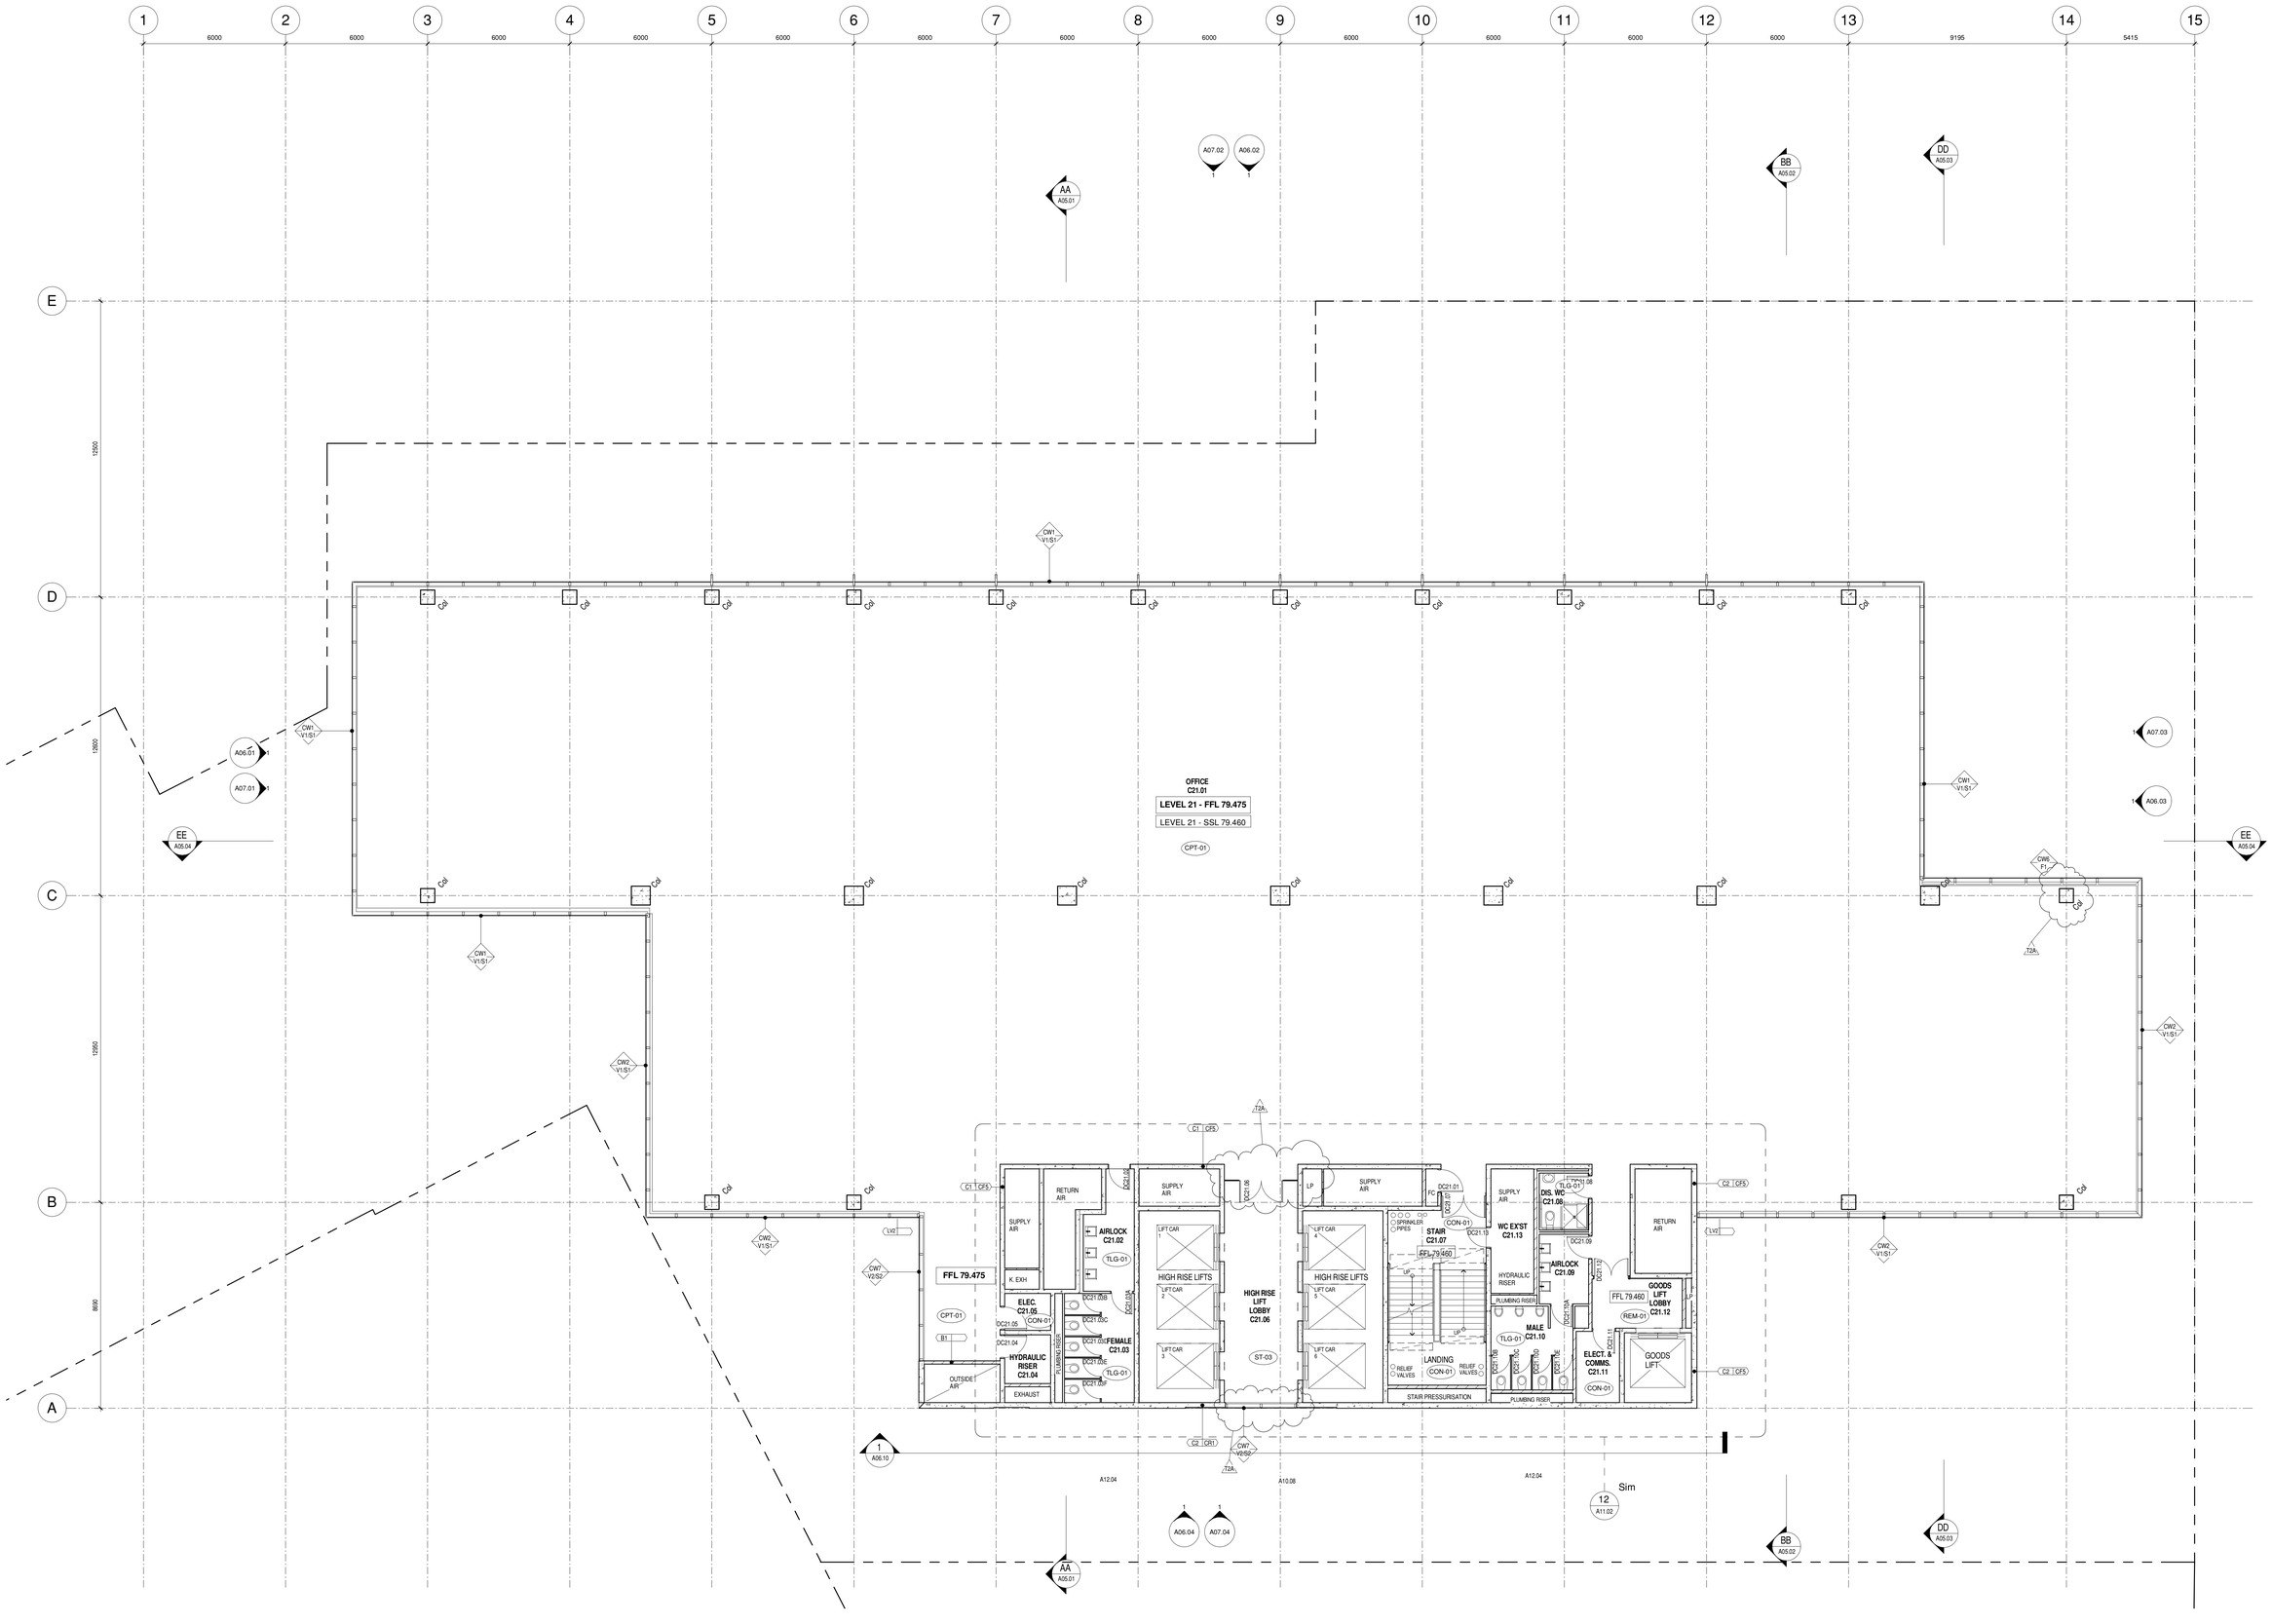

OFFICE
C21.01
LEVEL 21 - FFL 79.475
LEVEL 21 - SSL 79.460
FFL 79.475
HIGH RISE LIFTS
HIGH RISE LIFT LOBBY C21.06
STAIR C21.07
WC EX'ST C21.13
DIS. WC C21.08
AIRLOCK C21.02
AIRLOCK C21.09
ELEC. C21.05
FEMALE C21.03
MALE C21.10
HYDRAULIC RISER C21.04
ELECT. & COMMS. C21.11
GOODS LIFT LOBBY C21.12
GOODS LIFT
LANDING
STAIR PRESSURISATION
PLUMBING RISER
SUPPLY AIR
RETURN AIR
EXHAUST
OUTSIDE AIR