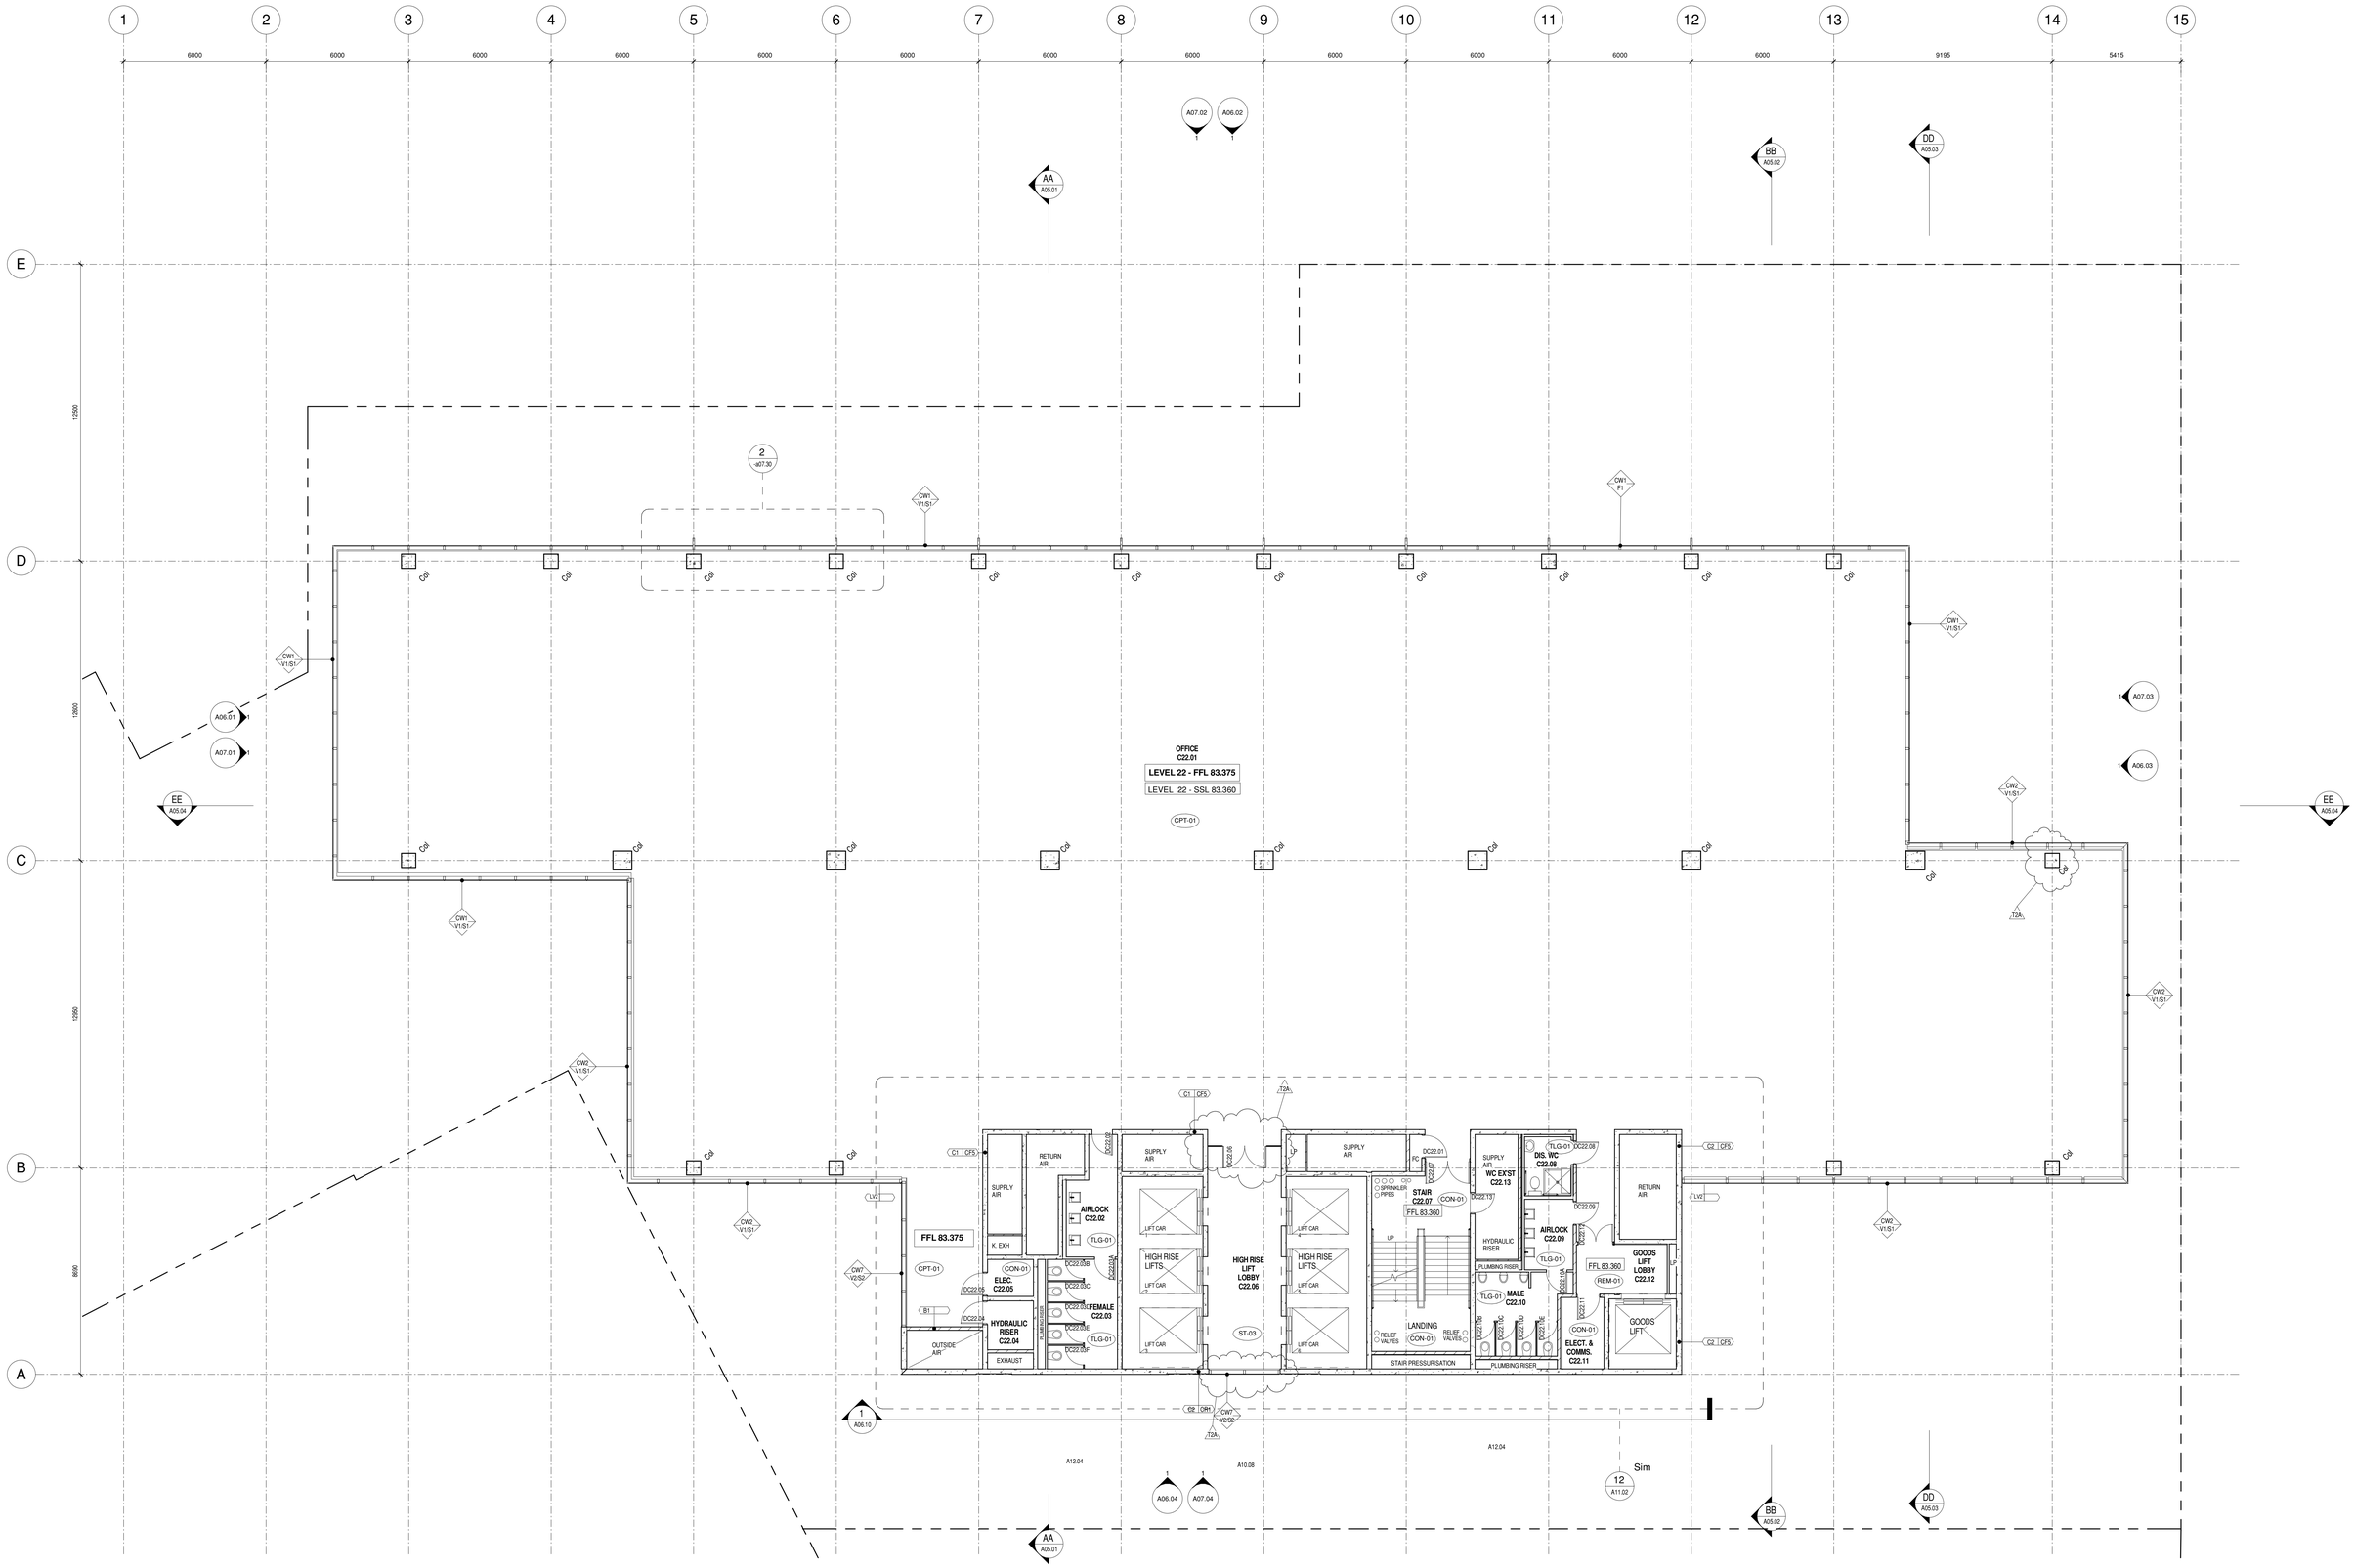

OFFICE
C22.01
LEVEL 22 - FFL 83.375
LEVEL 22 - SSL 83.360
CPT-01
FFL 83.375
SUPPLY AIR
RETURN AIR
AIRLOCK C22.02
ELEC. C22.05
HYDRAULIC RISER C22.04
FEMALE C22.03
HIGH RISE LIFTS
HIGH RISE LIFT LOBBY C22.06
STAIR C22.07
FFL 83.360
LANDING
STAIR PRESSURISATION
WC EX'ST C22.13
DIS. WC C22.08
AIRLOCK C22.09
MALE C22.10
ELECT. & COMMS. C22.11
GOODS LIFT LOBBY C22.12
GOODS LIFT
PLUMBING RISER
OUTSIDE AIR
EXHAUST
Sim