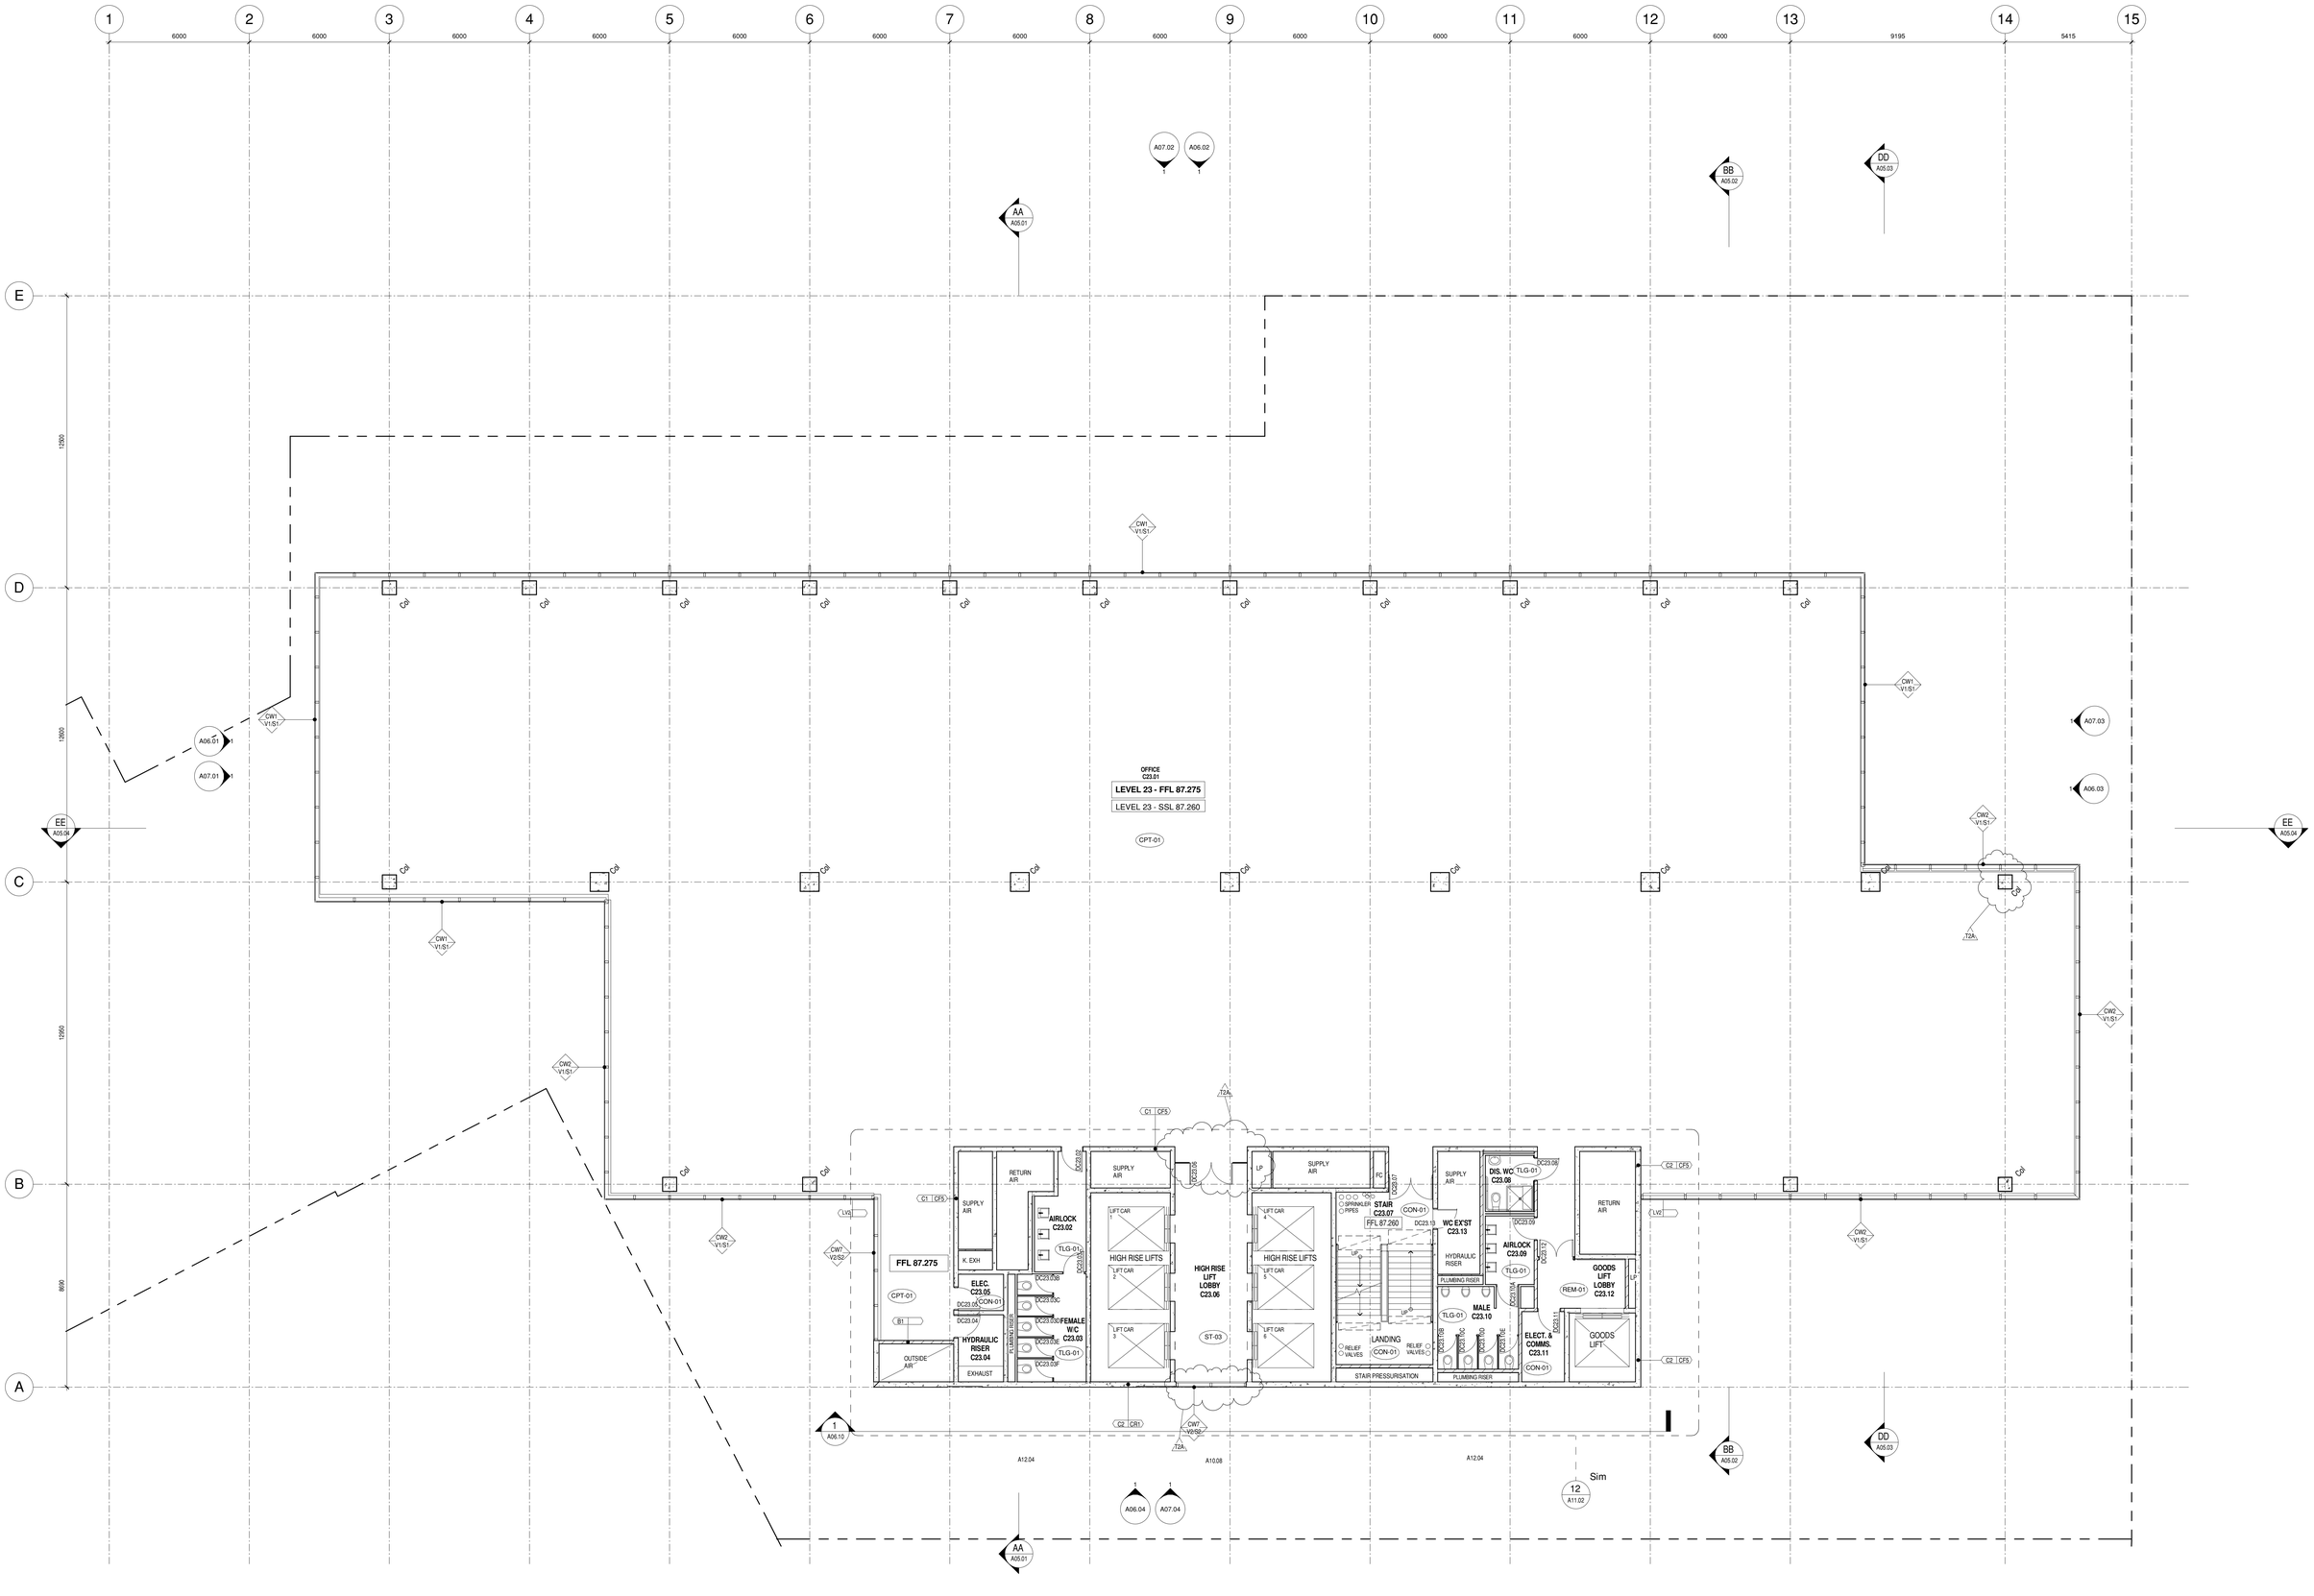
1 2 3 4 5 6 7 8 9 10 11 12 13 14 15
6000 6000 6000 6000 6000 6000 6000 6000 6000 6000 6000 6000 6000 9195 5415
E
D
C
B
A
12800
12800
12800
8600
A07.02
A06.02
AA
A05.01
BB
A05.02
DD
A05.03
CW1
V1:S1
CW2
V1:S1
CW7
V2:S2
A06.01
A07.01
EE
A05.04
A07.03
A06.03
OFFICE
C23.01
LEVEL 23 - FFL 87.275
LEVEL 23 - SSL 87.260
CPT-01
C24
T2A
C1 CF5
C2 CF5
C2 CR1
LV2
B1
FFL 87.275
SUPPLY AIR
RETURN AIR
K. EXH
ELEC. C23.05
CON-01
DC23.04
HYDRAULIC RISER C23.04
EXHAUST
OUTSIDE AIR
AIRLOCK C23.02
TLG-01
DC23.02
DC23.03
FEMALE W/C C23.03
DC23.03A
DC23.03B
DC23.03C
DC23.03D
DC23.03E
DC23.03F
FLAMMABLE RISER
HIGH RISE LIFTS
LIFT CAR 1
LIFT CAR 2
LIFT CAR 3
LIFT CAR 4
LIFT CAR 5
LIFT CAR 6
HIGH RISE LIFT LOBBY C23.06
DC23.05
ST-03
LP
FC
DC23.07
STAIR C23.07
FFL 87.260
SPRINKLER PIPES
LANDING
RELIEF VALVES
STAIR PRESSURISATION
DC23.13
WC EX'ST C23.13
HYDRAULIC RISER
PLUMBING RISER
MALE C23.10
DC23.10A
DC23.10B
DC23.10C
DC23.10D
DC23.10E
DIS. W/C C23.08
DC23.08
DC23.09
AIRLOCK C23.09
DC23.12
DC23.11A
DC23.11B
ELECT. & COMMS. C23.11
REM-01
GOODS LIFT LOBBY C23.12
GOODS LIFT
A12.04
A10.08
A12.04
A06.10
A06.04
A07.04
12
A11.02
Sim