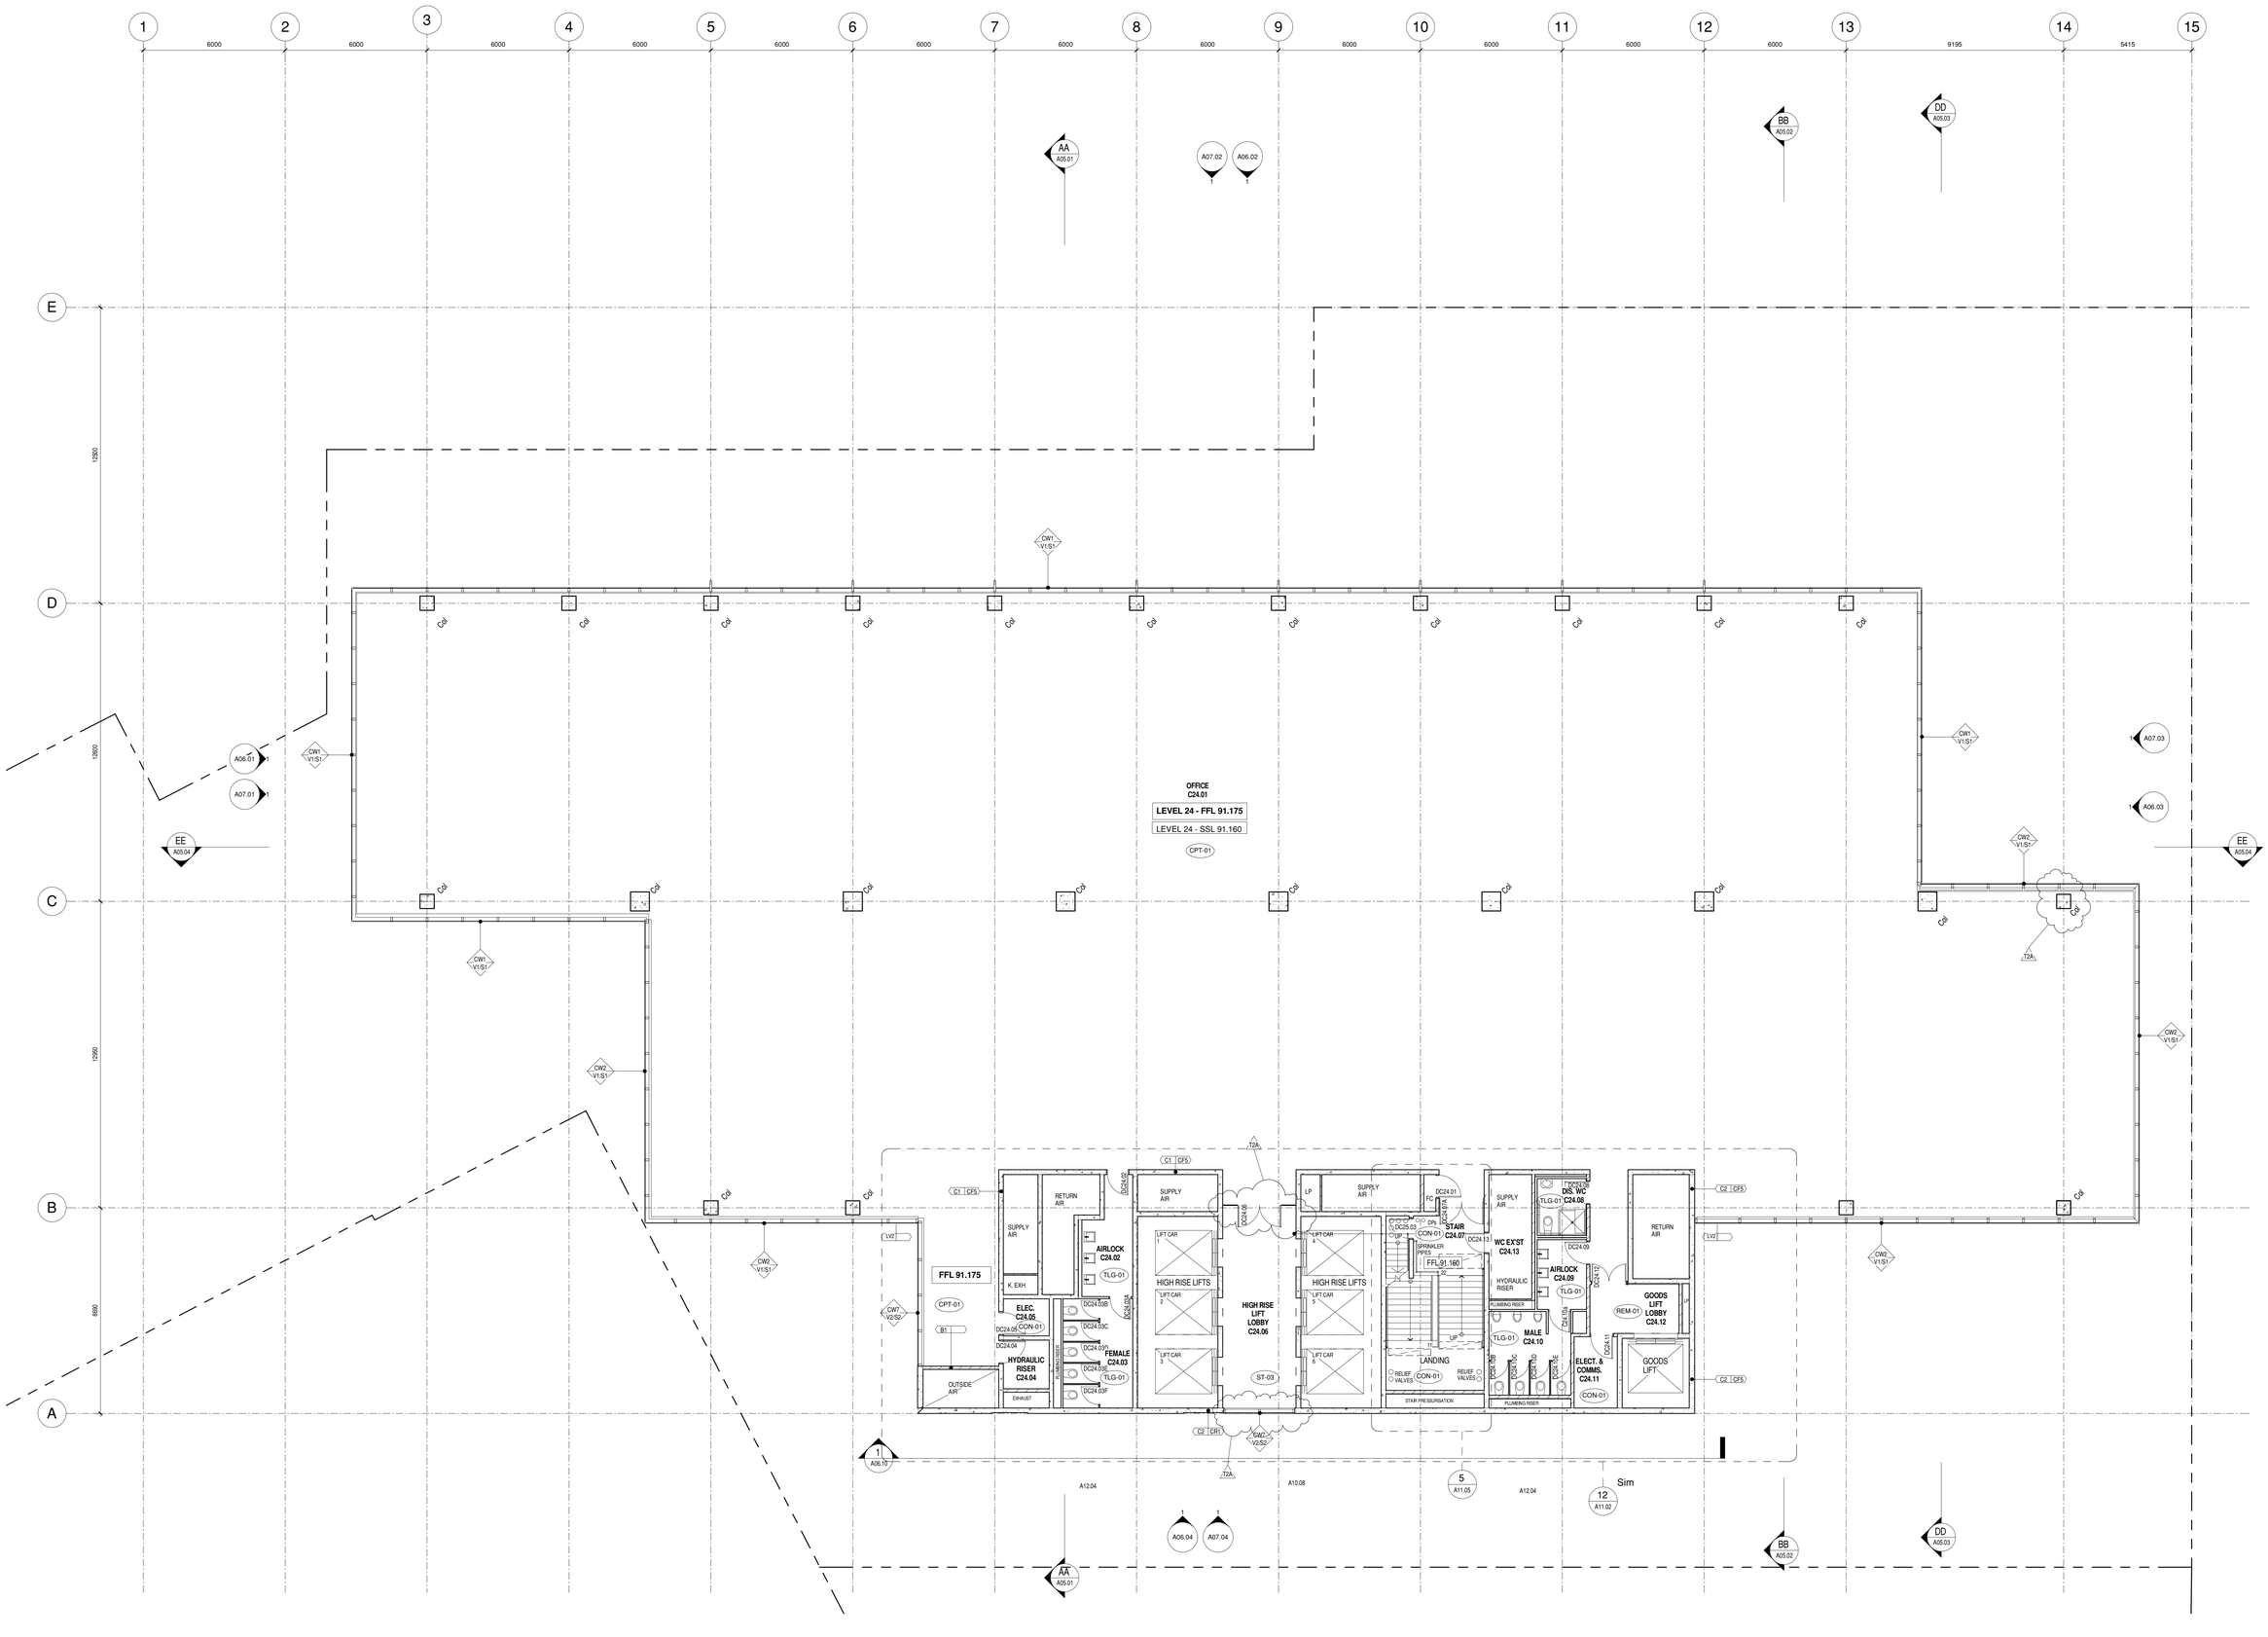

OFFICE
C24.01
LEVEL 24 - FFL 91.175
LEVEL 24 - SSL 91.160
CPT-01
FFL 91.175
HIGH RISE LIFTS
HIGH RISE LIFT LOBBY C24.06
STAIR C24.07
WC EX'ST C24.13
DIS. WC C24.08
AIRLOCK C24.02
AIRLOCK C24.09
ELEC. C24.05
HYDRAULIC RISER C24.04
FEMALE C24.03
MALE C24.10
ELECT. & COMMS. C24.11
GOODS LIFT LOBBY C24.12
GOODS LIFT
LANDING
FFL 91.160
SUPPLY AIR
RETURN AIR
OUTSIDE AIR
EXHAUST
PLUMBING RISER
STAIR PRESSURISATION
Sim